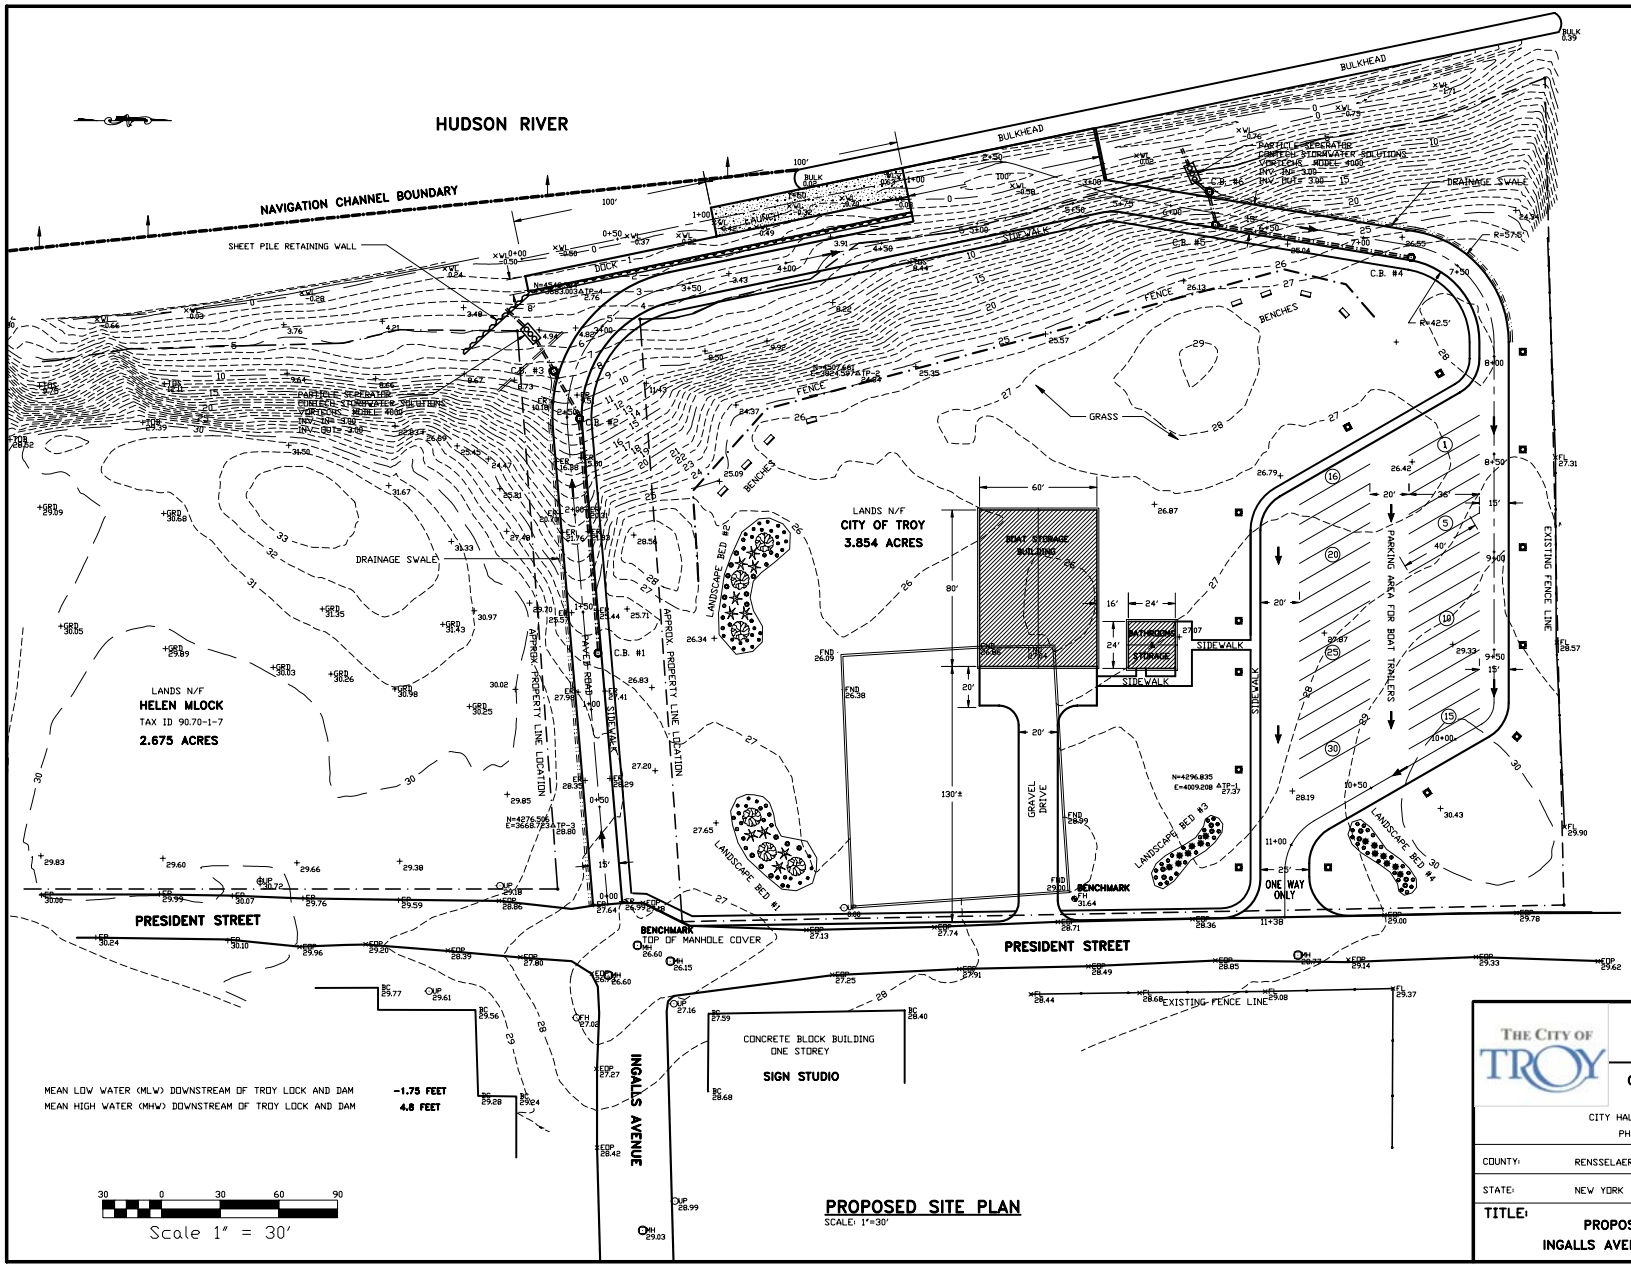

PROPOSED SITE PLAN

SCALE: 1"=30'

LEGEND

N=4580.734 E=4260.488 ATP-1 27.37	TRANSIT POINT
MH 26.15	MANHOLE
UP 29.18	UTILITY POLE
+ 26.87	ELEVATION SHOT
30	CONTOUR
30	EXISTING CONTOURS
30	PROPOSED CONTOURS
	WATER LINE
	PROPOSED LAMP POSTS (14 LOCATIONS)
	PROPOSED CATCH BASIN (6 LOCATIONS)
	PROPOSED BENCHES (8 LOCATIONS)

LANDSCAPING SCHEDULE

LANDSCAPING BED #1

RIVER BIRCH TREES	BETULA NIGRA	3
BUTTERLY BUSH	BUDDLEIA	4
BLUE ASTERS (PERENNIALS)	ASTER PATENS	8
LUPINES (PERENNIALS)	LUPINUS	8
PURPLE CONEFLOWER (PERENNIAL)	ENHINACEA PUPUREA	6
BLACK-EYED SUSAN (PERENNIAL)	RUBECKIA	6
MONARDA (PERENNIAL)	BEEBALM	6

LANDSCAPING BED #2

RIVER BIRCH TREES	BETULA NIGRA	3
BUTTERLY BUSH	BUDDLEIA	4
BLUE ASTERS (PERENNIALS)	ASTER PATENS	8
LUPINES (PERENNIALS)	LUPINUS	8
PURPLE CONEFLOWER (PERENNIAL)	ENHINACEA PUPUREA	6
BLACK-EYED SUSAN (PERENNIAL)	RUBECKIA	6
MONARDA (PERENNIAL)	BEEBALM	6

LANDSCAPING BED #3

BIG BLUE STEM	ANDROPOGON GERADII	3
INDIAN NUT GRASS	SORGHASTRUM NUTANS	4
JAPANESE BLOOD GRASS		4
RUSSIAN SAGE		4
PURPLE CONEFLOWER (PERENNIAL)	ENHINACEA PUPUREA	6
BLACK-EYED SUSAN (PERENNIAL)	RUBECKIA	6
MONARDA (PERENNIAL)	BEEBALM	6

LANDSCAPING BED #4

BIG BLUE STEM	ANDROPOGON GERADII	3
INDIAN NUT GRASS	SORGHASTRUM NUTANS	4
JAPANESE BLOOD GRASS		4
RUSSIAN SAGE		4
PURPLE CONEFLOWER (PERENNIAL)	ENHINACEA PUPUREA	6
BLACK-EYED SUSAN (PERENNIAL)	RUBECKIA	6
MONARDA (PERENNIAL)	BEEBALM	6

LANDSCAPING (ADDITIONAL)

ALL GRASS AREAS SHALL BE CALIENTE PERENNIAL RYE GRASS. SPREAD AT A RATE OF 2 LB. PER 200 SQ. FT.

THE CITY OF TROY

HARRY J. TUTUNJIAN
MAYOR

DAN CRAWLEY
DEPUTY MAYOR

OFFICE OF THE CITY ENGINEER
RUSS REEVES CENG. PE.
CITY HALL ONE MONUMENT SQUARE TROY, NEW YORK 12180
PHONE (518) 270-4604 FAX (518) 270-4642

COUNTY:	RENSSELAER	SCALE: AS NOTED	DATE: 1/29/10
STATE:	NEW YORK	DESIGN & DRAWN BY: RICHARD CRAIG	

TITLE: PROPOSED SITE PLAN
INGALLS AVENUE TROY, NEW YORK

DWG. NO. C-1
3 OF 14