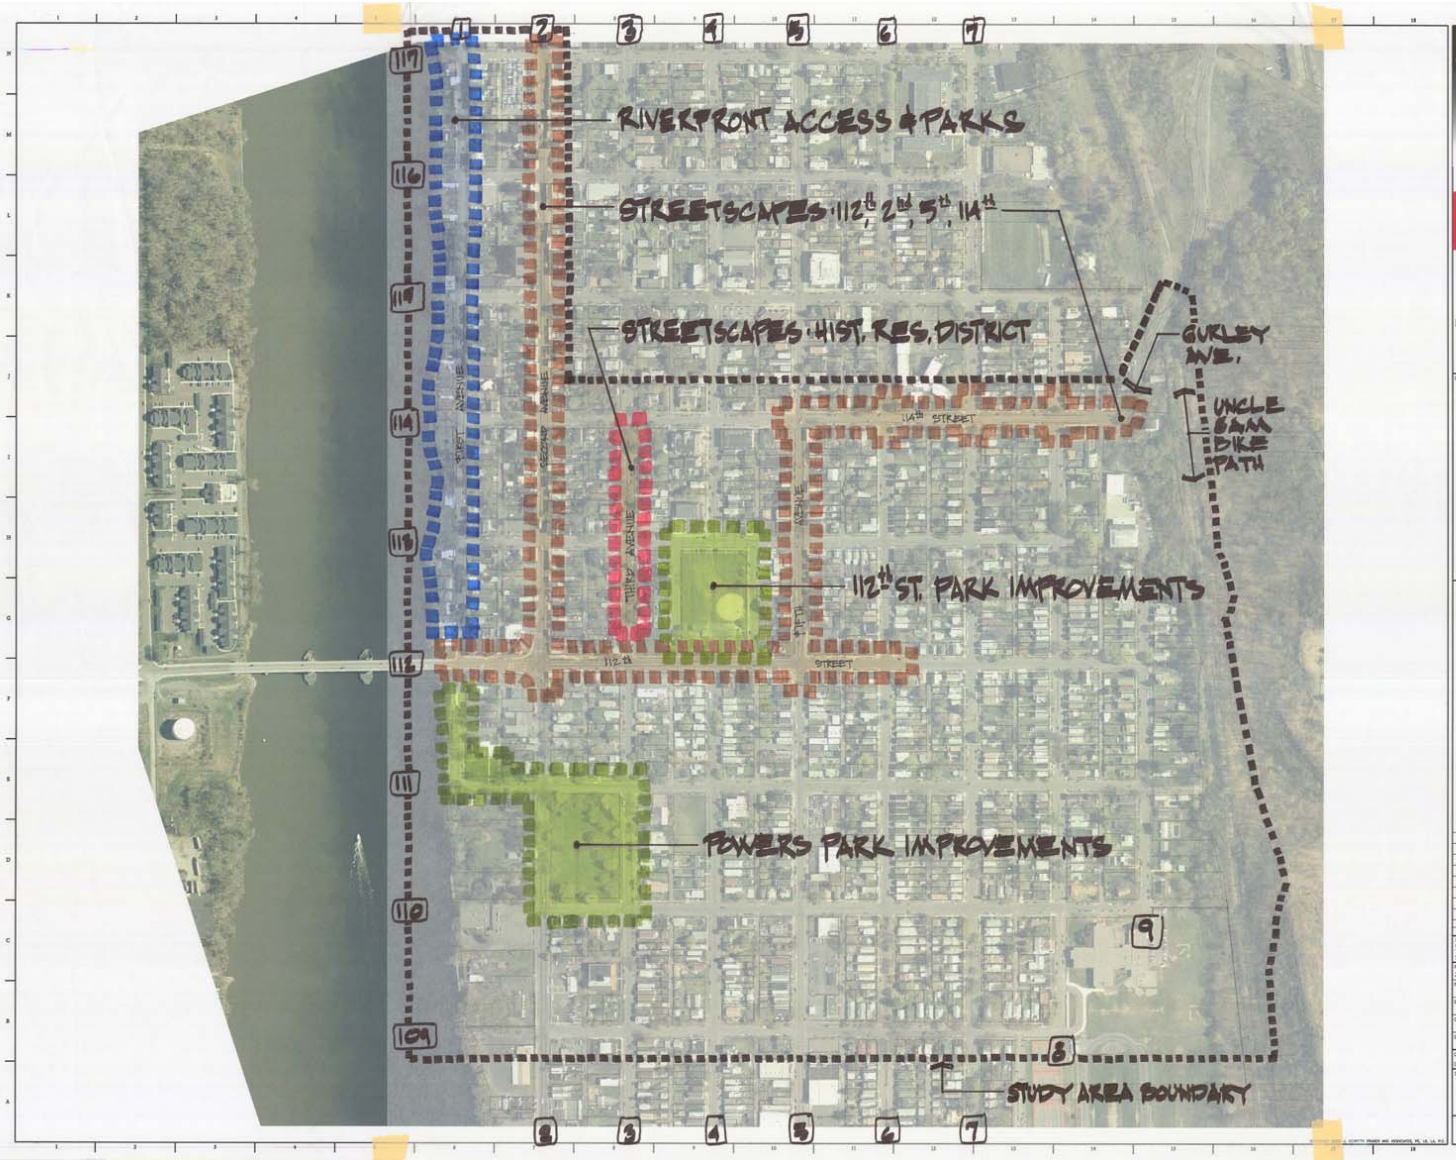

FRASER

Consulting Engineers
Land Surveyors
Landscape Architects
Planners

J. Kenneth Fraser and Associates, PE, LS, LA, P.C.
[illegible]
www.jkfraser.com

GLATTING
JACKSON
KERCHER
ANGLIN
LOPEZ
RINEHART

URS
1 NORTHWAY LN.
LATHAM, NEW YORK

GENERAL NOTES

112th STREET CORRIDOR MASTER PLAN

CITY OF TROY RENSSELAER CO. NEW YORK

MARK PATTISON, MAYOR

MARK	DATE	DESCRIPTION
		ISSUE BLOCK

Unauthorized alteration or addition to this document is a violation of Section 7209, Subdivision 2 of the New York State Education Law.

PROJECT NO. 2685.100
SCALE:
PROJ. ENGR. —
DRAWN BY: —
CHECKED BY: —
SCALE: —
CAD DRAWING FILE: [illegible]
SHEET TITLE:

OPPORTUNITIES AND CONSTRAINTS MAP

SHEET 1 OF 4