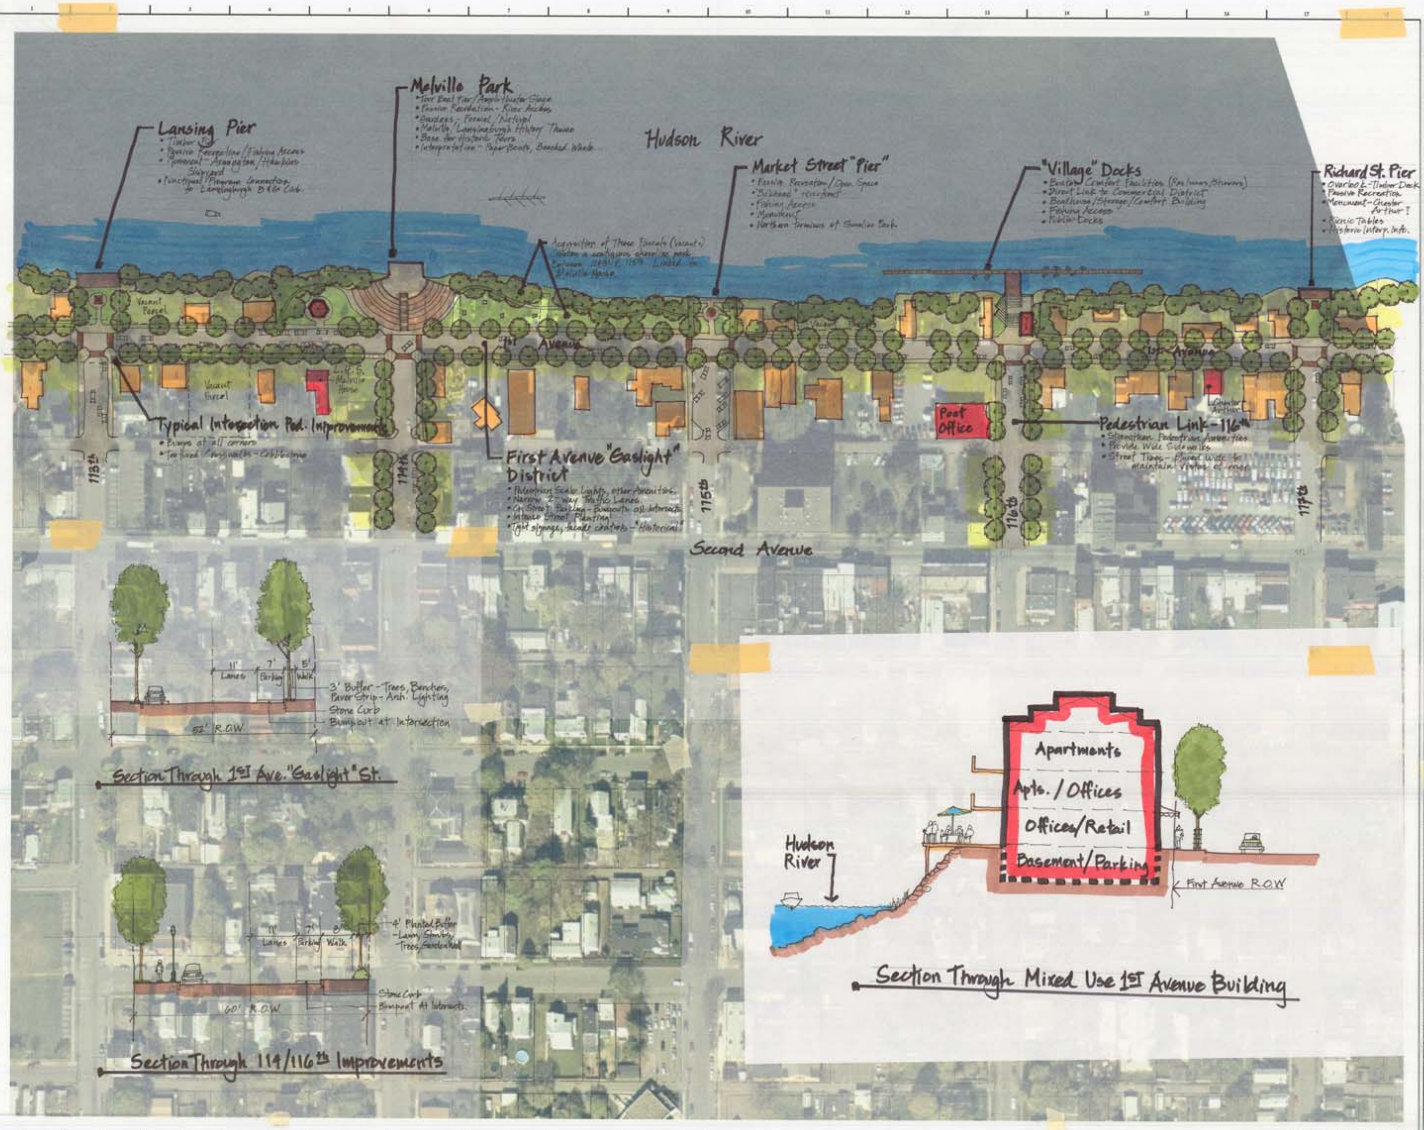

FRASER

Consulting Engineers
Land Surveyors
Landscape Architects
Planners

J. Kenneth Fraser and Associates, PE, LS, LA, P.C.
20 High Street, Rensselaer, N.Y. 12144
Tel. 518-463-4400 Fax. 518-432-6741
www.jkfraser.com

GLATTING
JACKSON
KERCHER
ANGLIN
LOPEZ
RINEHART

URS
1 NORTHWAY LN.
LATHAM, NEW YORK

GENERAL NOTES:

112th STREET CORRIDOR MASTER PLAN

CITY OF TROY
RENSSELAER CO.
NEW YORK

MARK PATTISON, MAYOR

MARK	DATE	DESCRIPTION

ISSUE BLOCK

Unauthorized alteration or addition to this document is a violation of Section 7209, Subdivision 2 of the New York State Education Law.

PROJECT NO: 2885.100
SEAL:
PROJ. DATE: –
DRAWN BY: –
CHECKED BY: –
SCALE: 1" = 60'
CAD DRAWING FILE:
SHEET TITLE:

Demonstration Sites
Riverfront
113th to 117th

SHEET 1 OF 4