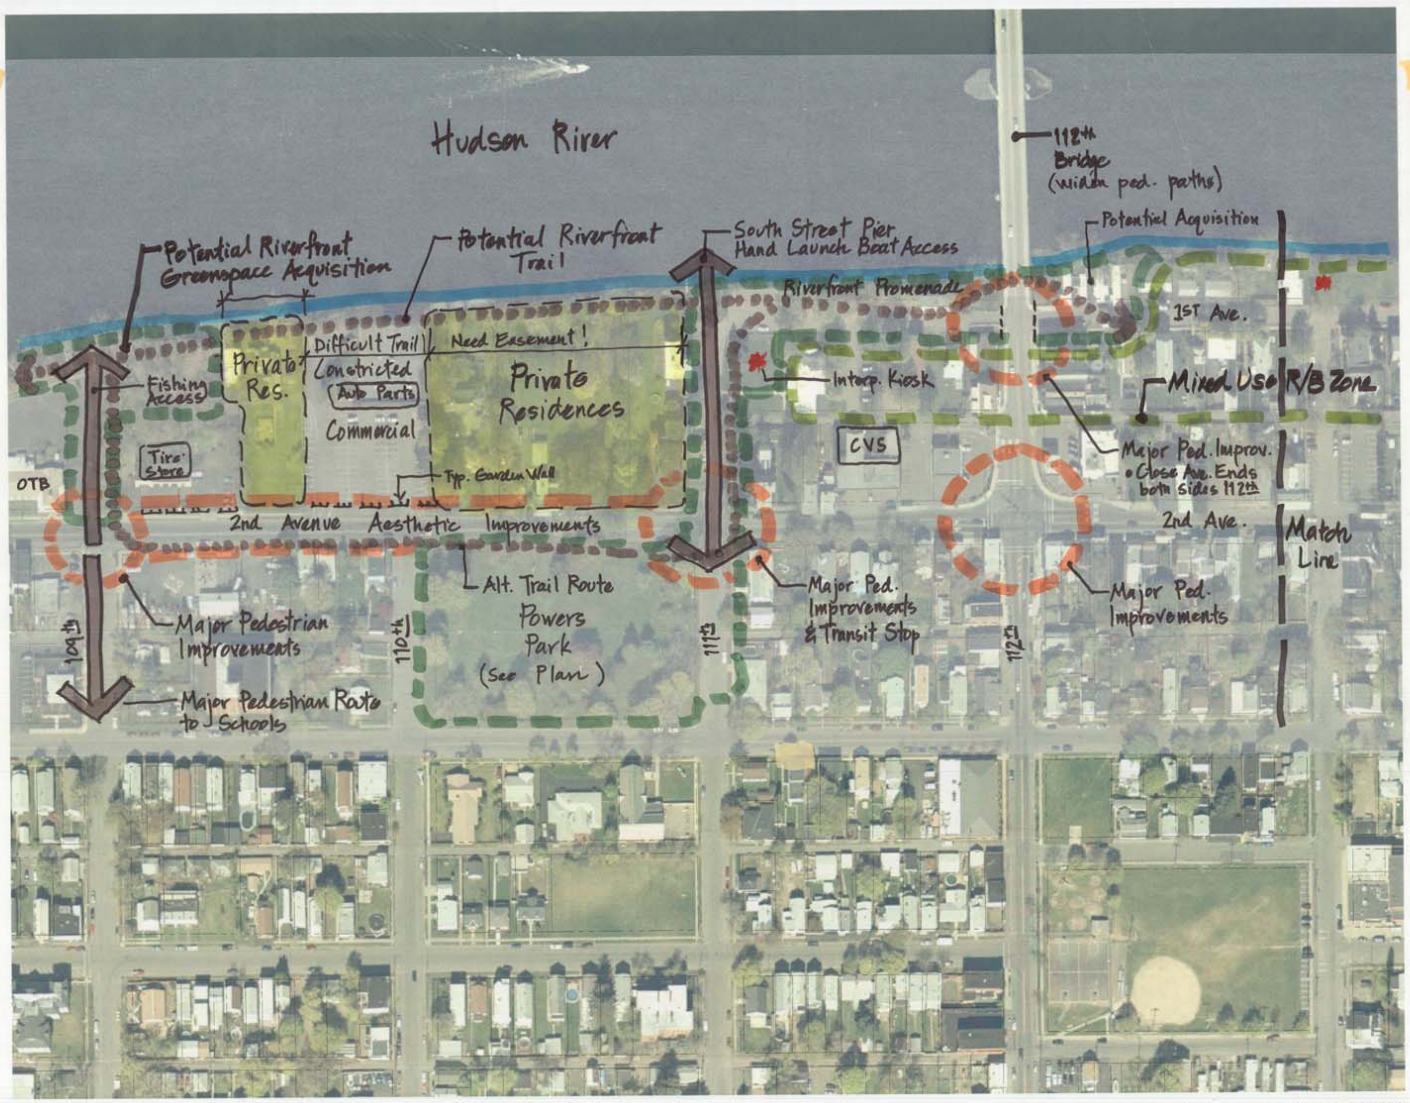


**FRASER**
Consulting Engineers
Land Surveyors
Landscape Architects
Planners

Kenneth Fraser and Associates, PE, LS, LA, P.C.
12 High Street, Rensselaer, N.Y. 12144
Tel. 518-465-4400 Fax. 518-433-6741
www.jkfraser.com

GLATTING
JACKSON
KERCHER
ANGLIN
LOPEZ
RINEHART

**URS**
1 NORTHWAY LN.
LATHAM, NEW YORK

GENERAL NOTES:

**112th STREET CORRIDOR MASTER PLAN**

**CITY OF TROY**
**RENSSELAER CO.**
**NEW YORK**

**MARK PATTISON, MAYOR**

| MARK | DATE | DESCRIPTION |
|---|---|---|
| | | ISSUE BLOCK |

Unauthorized alteration or addition to this document is a violation of Section 7209, Subdivision 2 of the New York State Education Law.

PROJECT NO: 2685.100
SEAL:
PROJ. ENGR: –
DRAWN BY: –
CHECKED BY: –
SCALE: 1" = 60'
CAD DRAWING FILE:
C:\DESIGN\Troy 112th Corridor Plan\Troy 112th Corridor Drawing
SHEET TITLE:
**Demonstration Sites**
**Riverfront**
**109th to 113th**

SHEET 1 OF 4