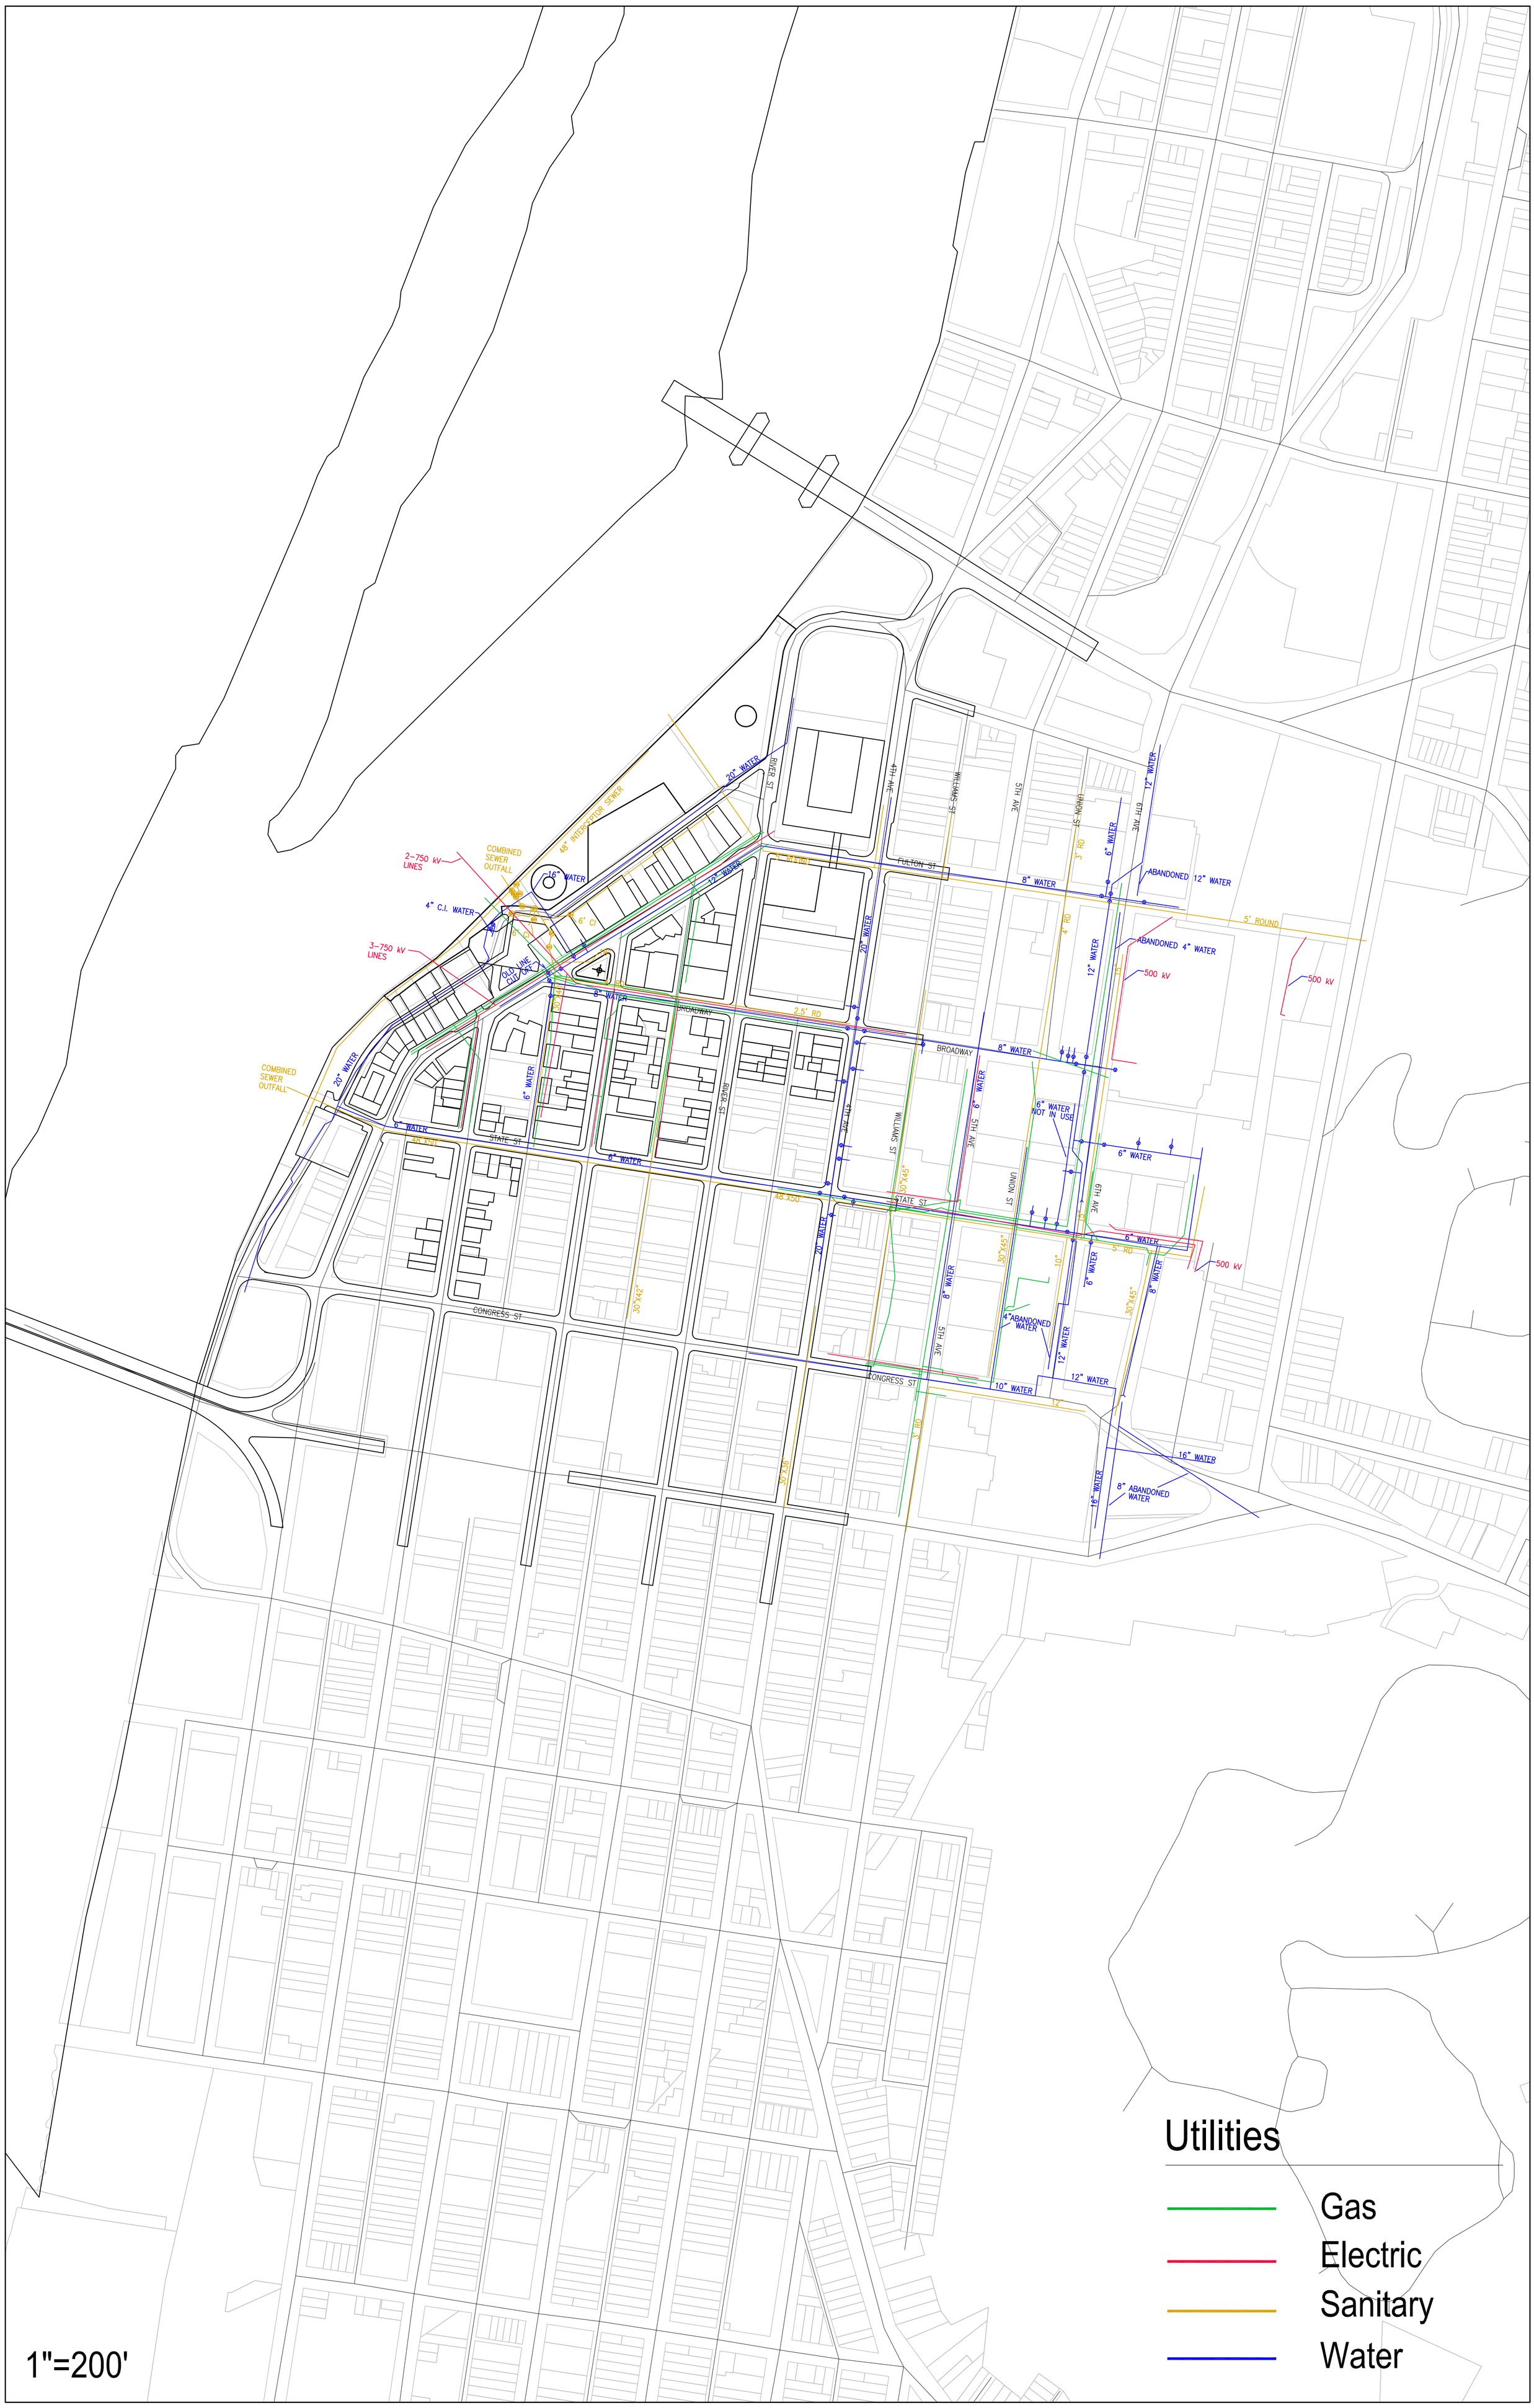
45" INTERCEPTOR SEWER
20" WATER
RIVER ST
4TH AVE
WILLIAMS ST
5TH AVE
UNION ST
6TH AVE
12" WATER
FULTON ST
8" WATER
6" WATER
ABANDONED 12" WATER
5' ROUND
ABANDONED 4" WATER
500 kV
2-750 kV LINES
COMBINED SEWER OUTFALL
16" WATER
4" C.I. WATER
3-750 kV LINES
OLD LINE CUT OFF
BROADWAY
2.5' RD
STATE ST
48'X50'
30'X45'
CONGRESS ST
3' RD
4' RD
5' RD
6" WATER NOT IN USE
4"ABANDONED WATER
10" WATER
16" WATER
8" ABANDONED WATER
30'X42'
30'X36'
Utilities
Gas
Electric
Sanitary
Water
1"=200'